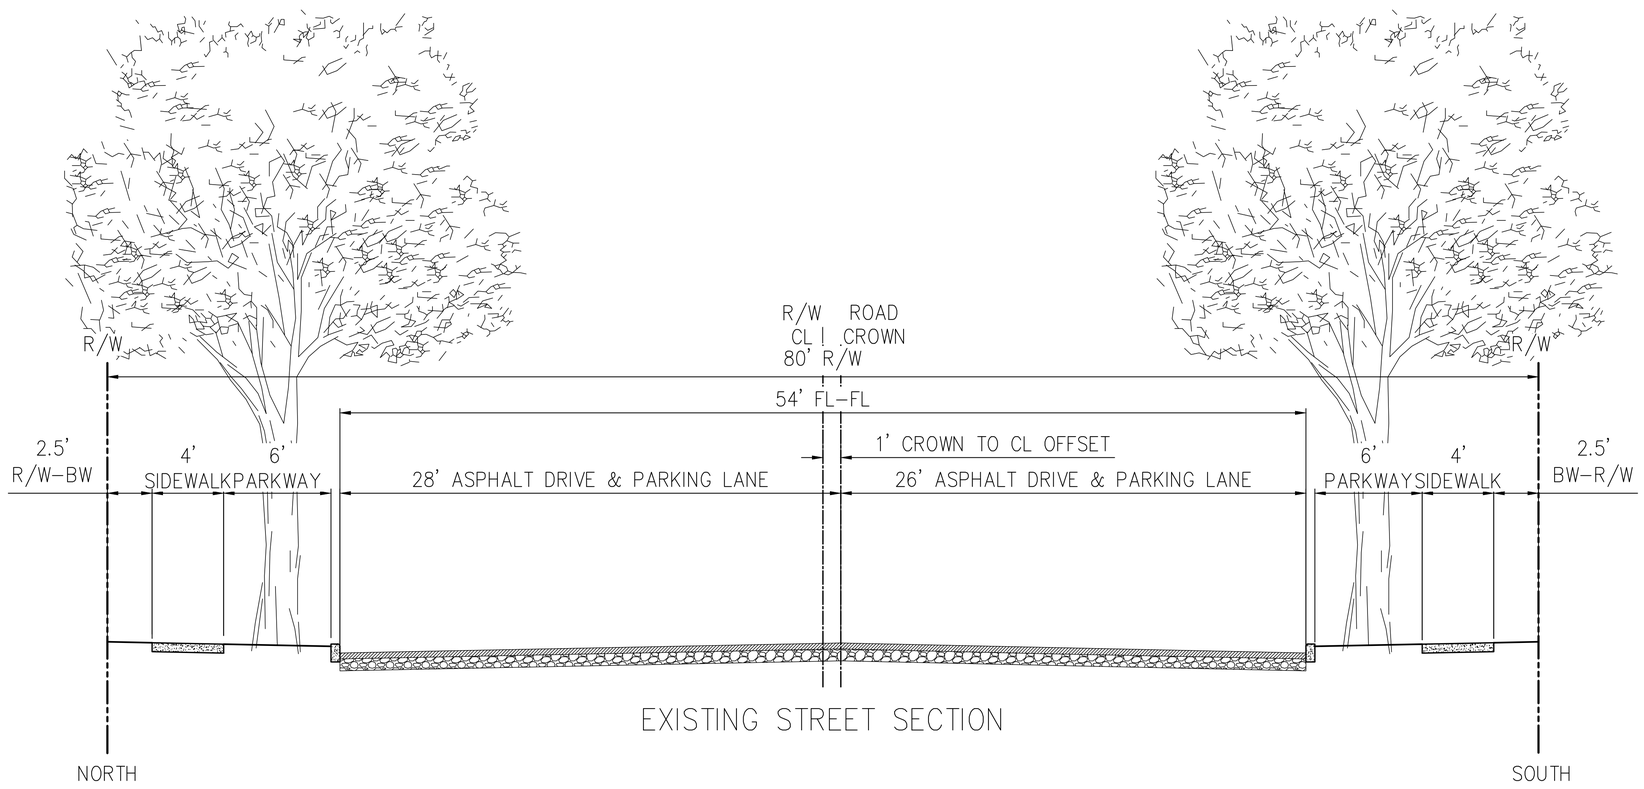

EXISTING STREET SECTION