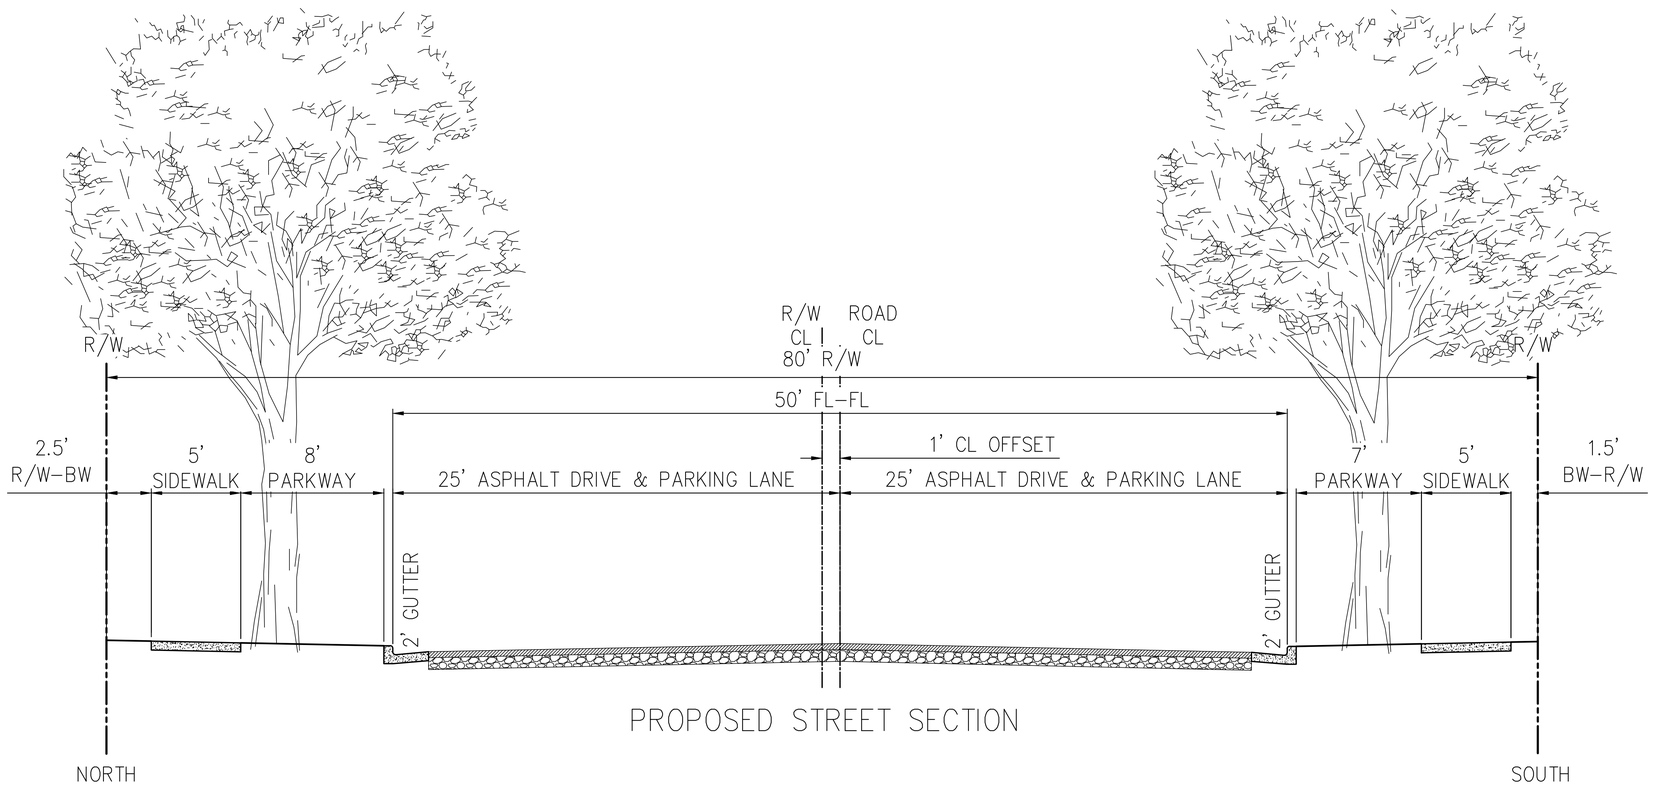

PROPOSED STREET SECTION