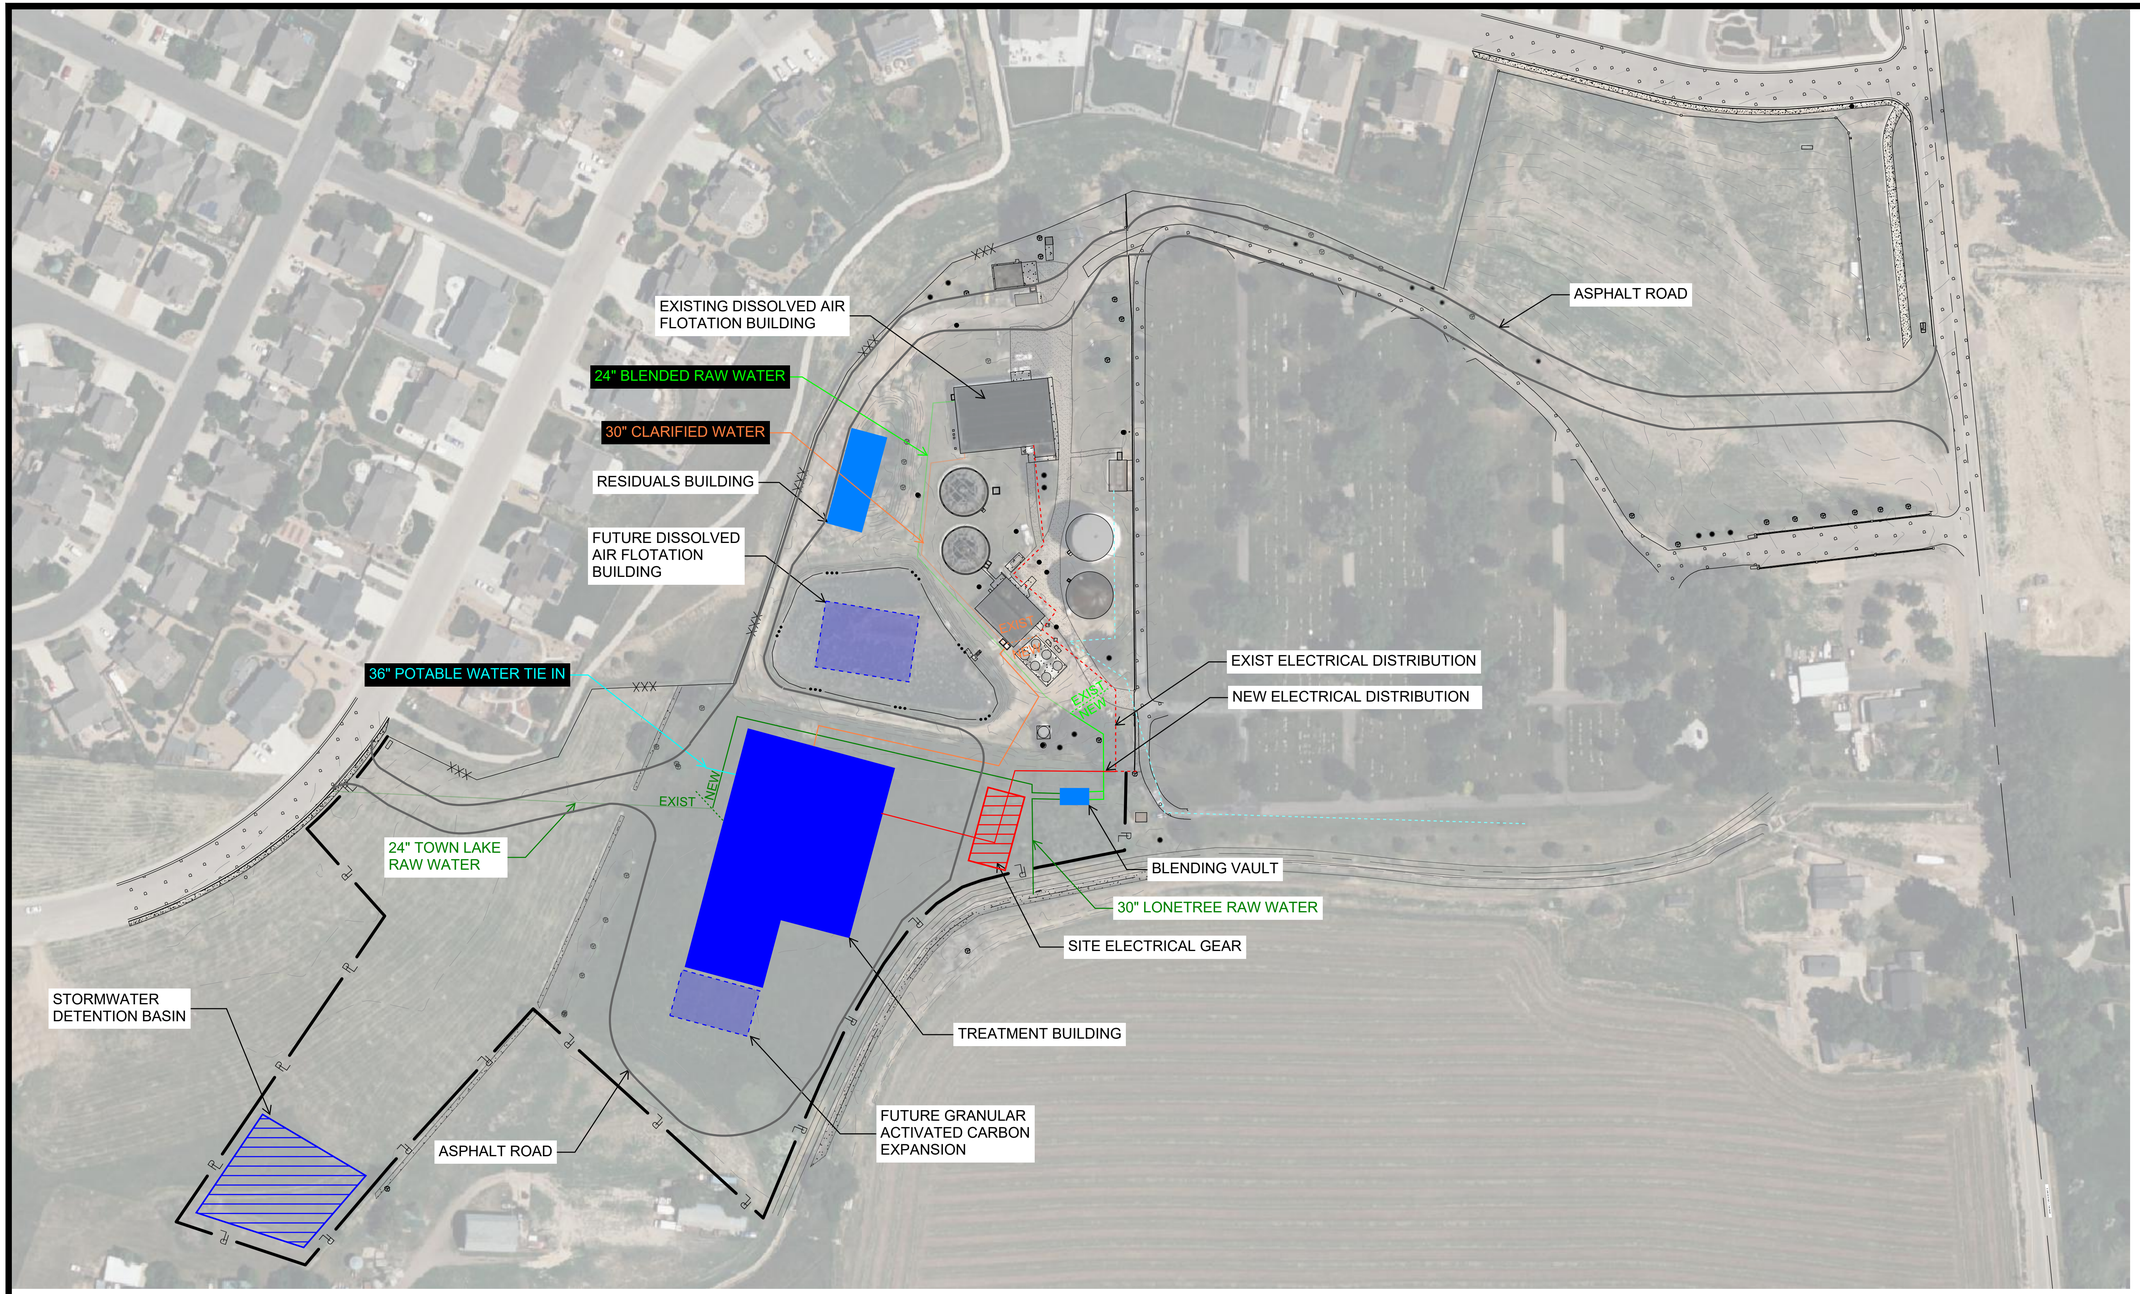

0 80' 160'
SCALE IN FEET

NORTH

BURNS McDONNELL

JOHNSTOWN WATER TREATMENT PLANT EXPANSION

CONCEPT DESIGN
SITE PLAN

NOVEMBER 2, 2022