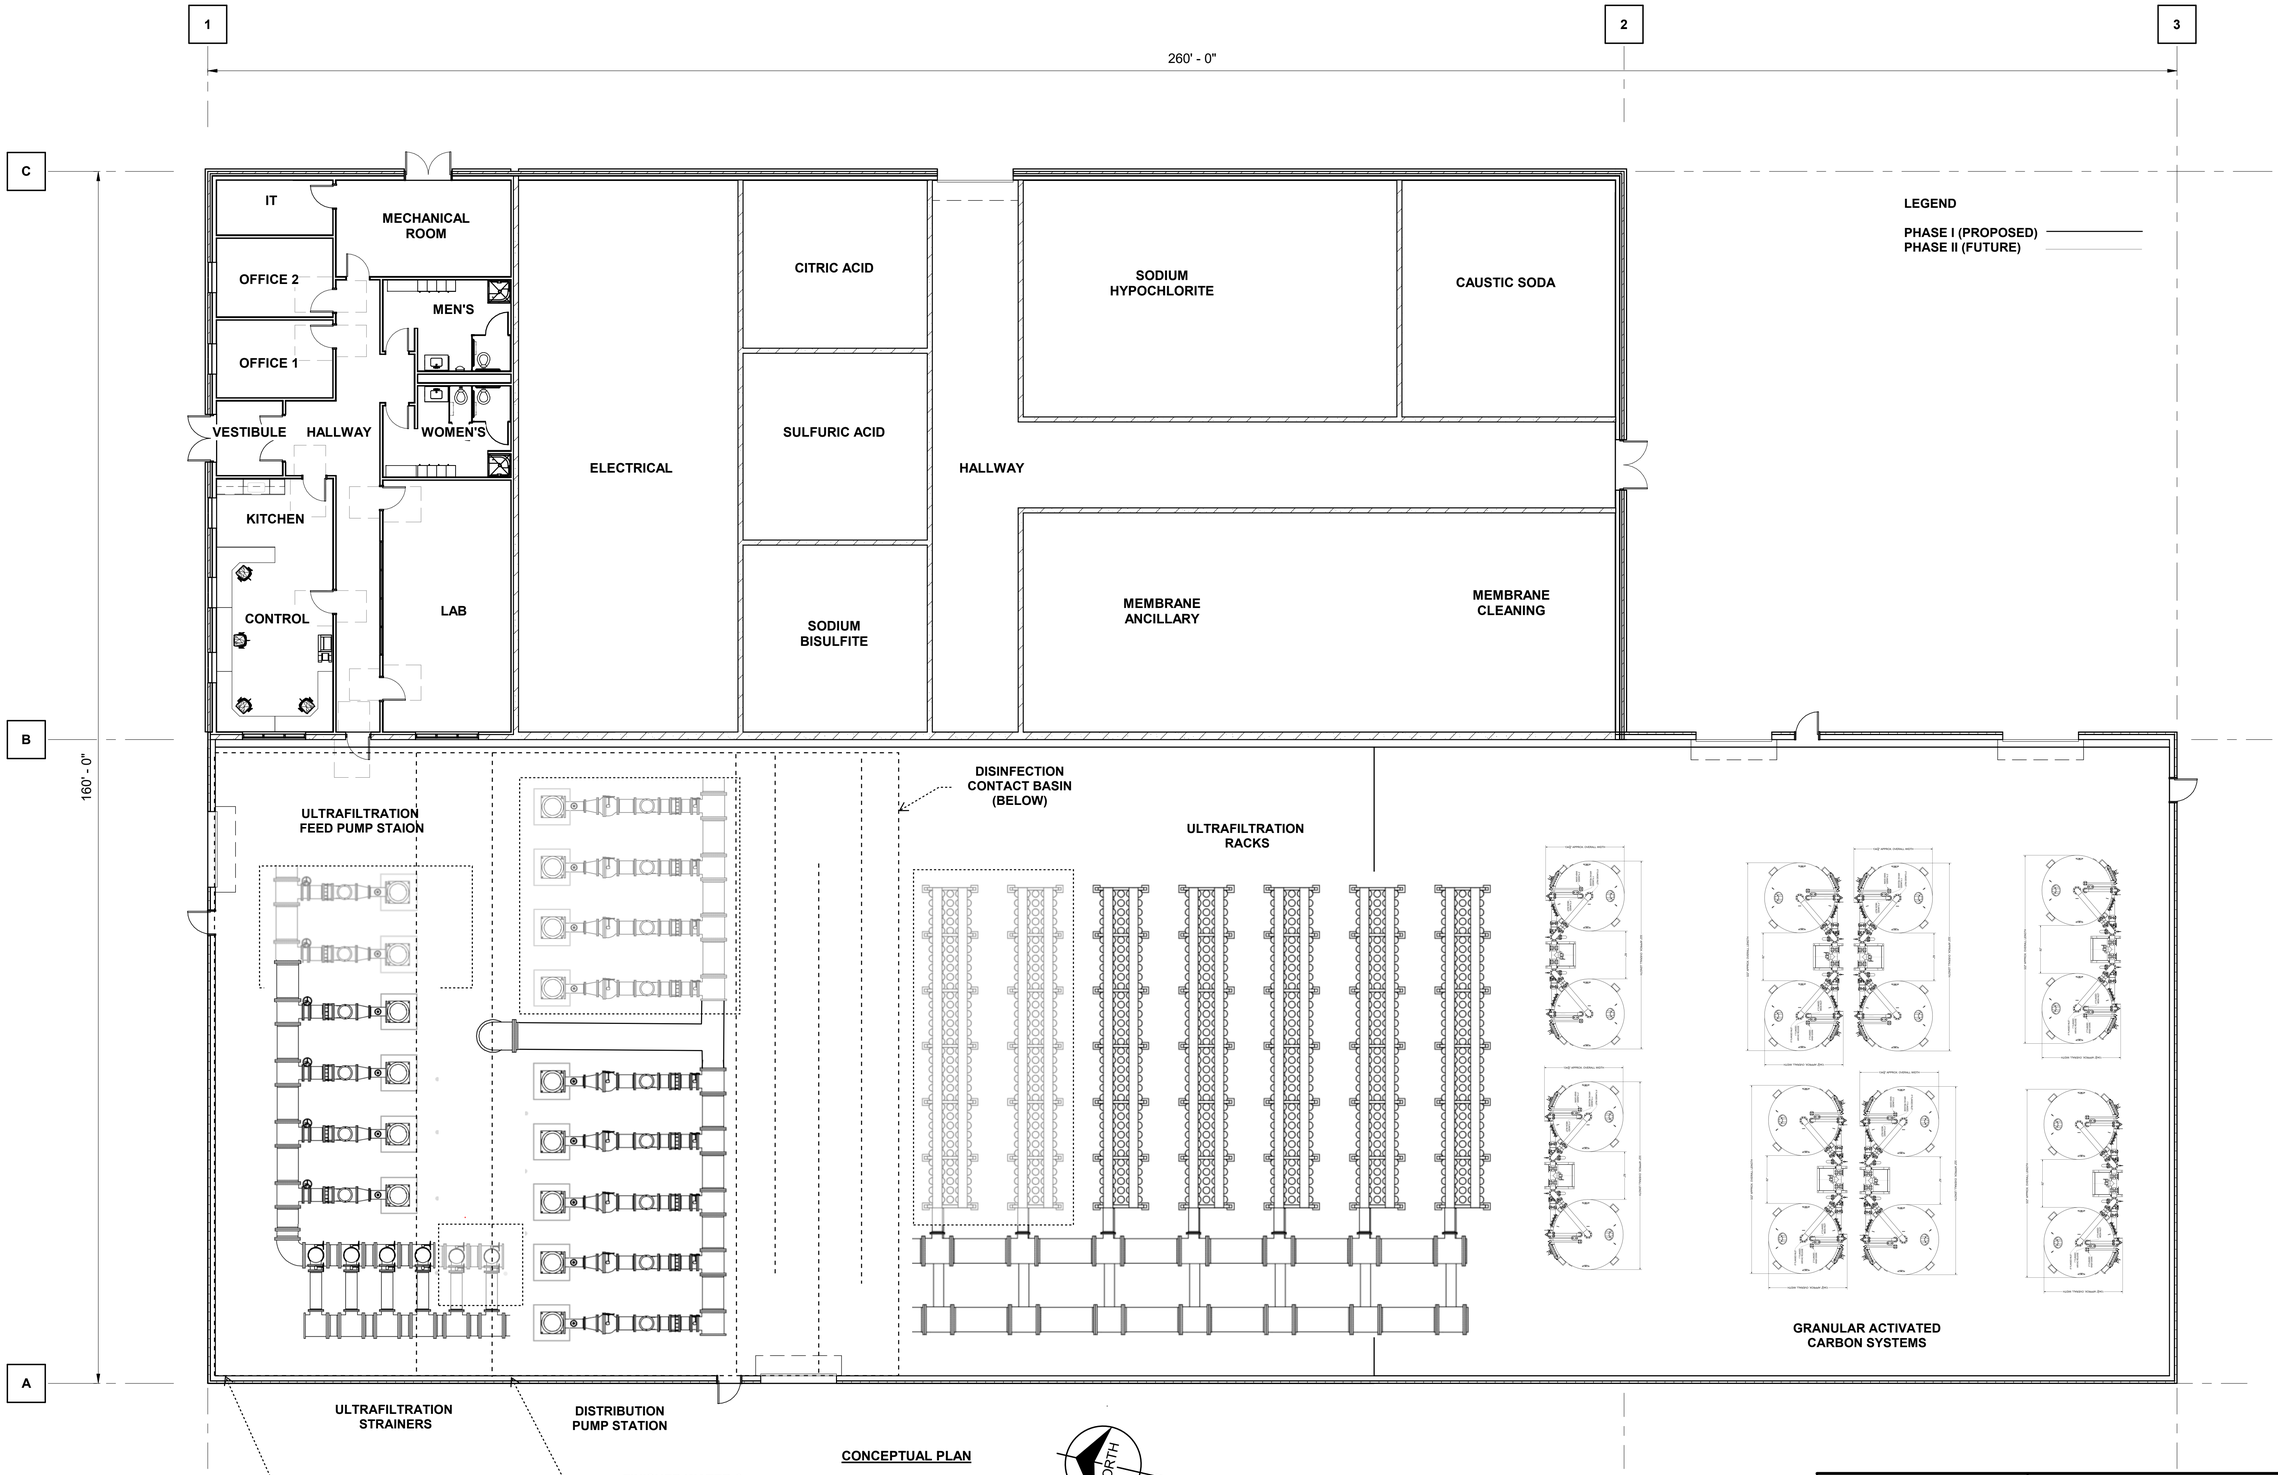

BURNS McDONNELL

JOHNSTOWN WATER TREATMENT PLANT EXPANSION

CONCEPT DESIGN
TREATMENT BUILDING FLOOR PLAN

NOVEMBER 2, 2022

11/2/2022 9:43:27 AM